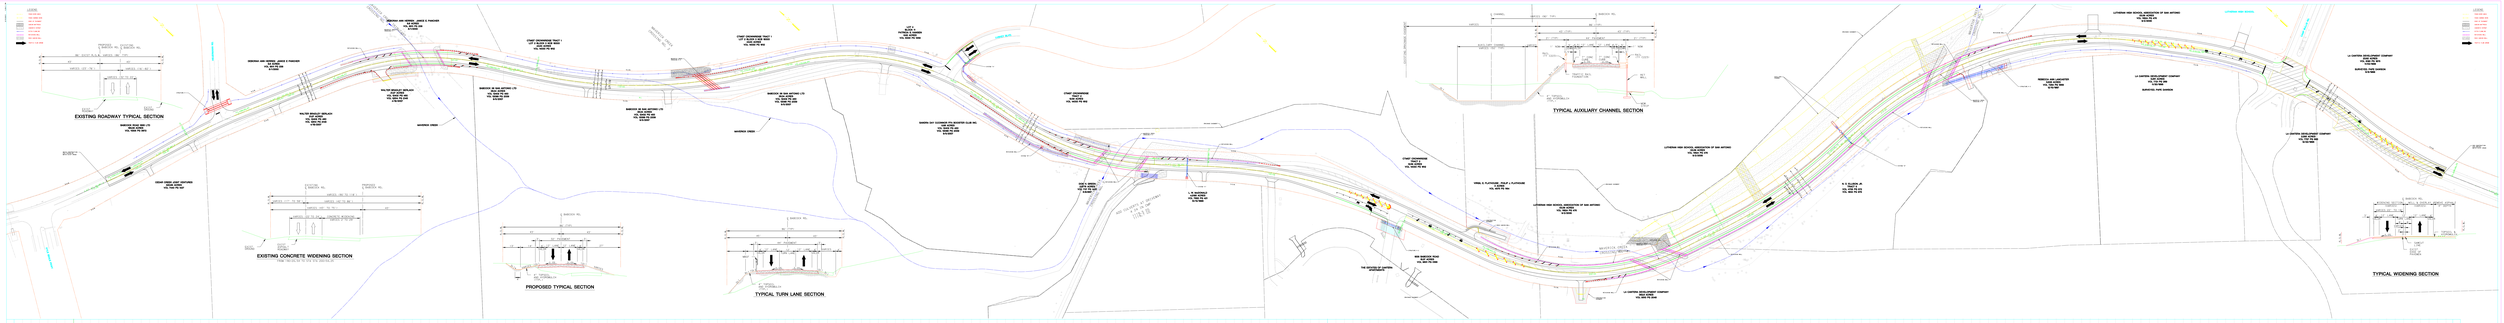

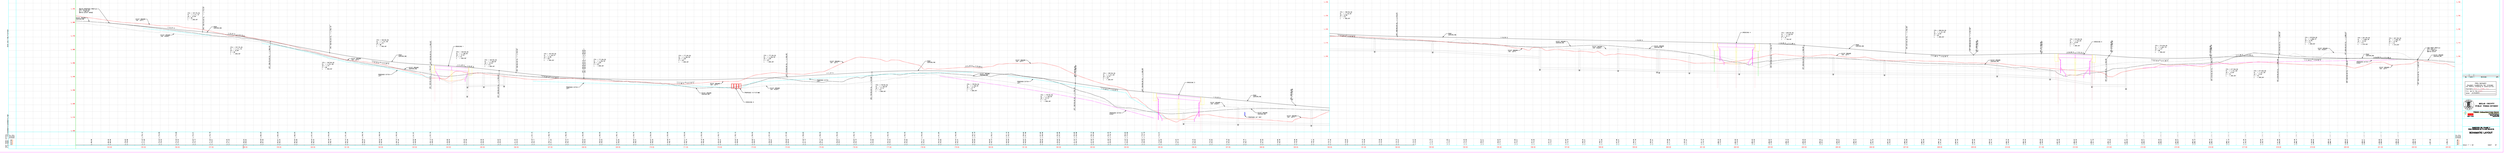

THIS DOCUMENT IS PRELIMINARY AND NOT FOR CONSTRUCTION

MASTER PLAN
MASTER LAYOUT