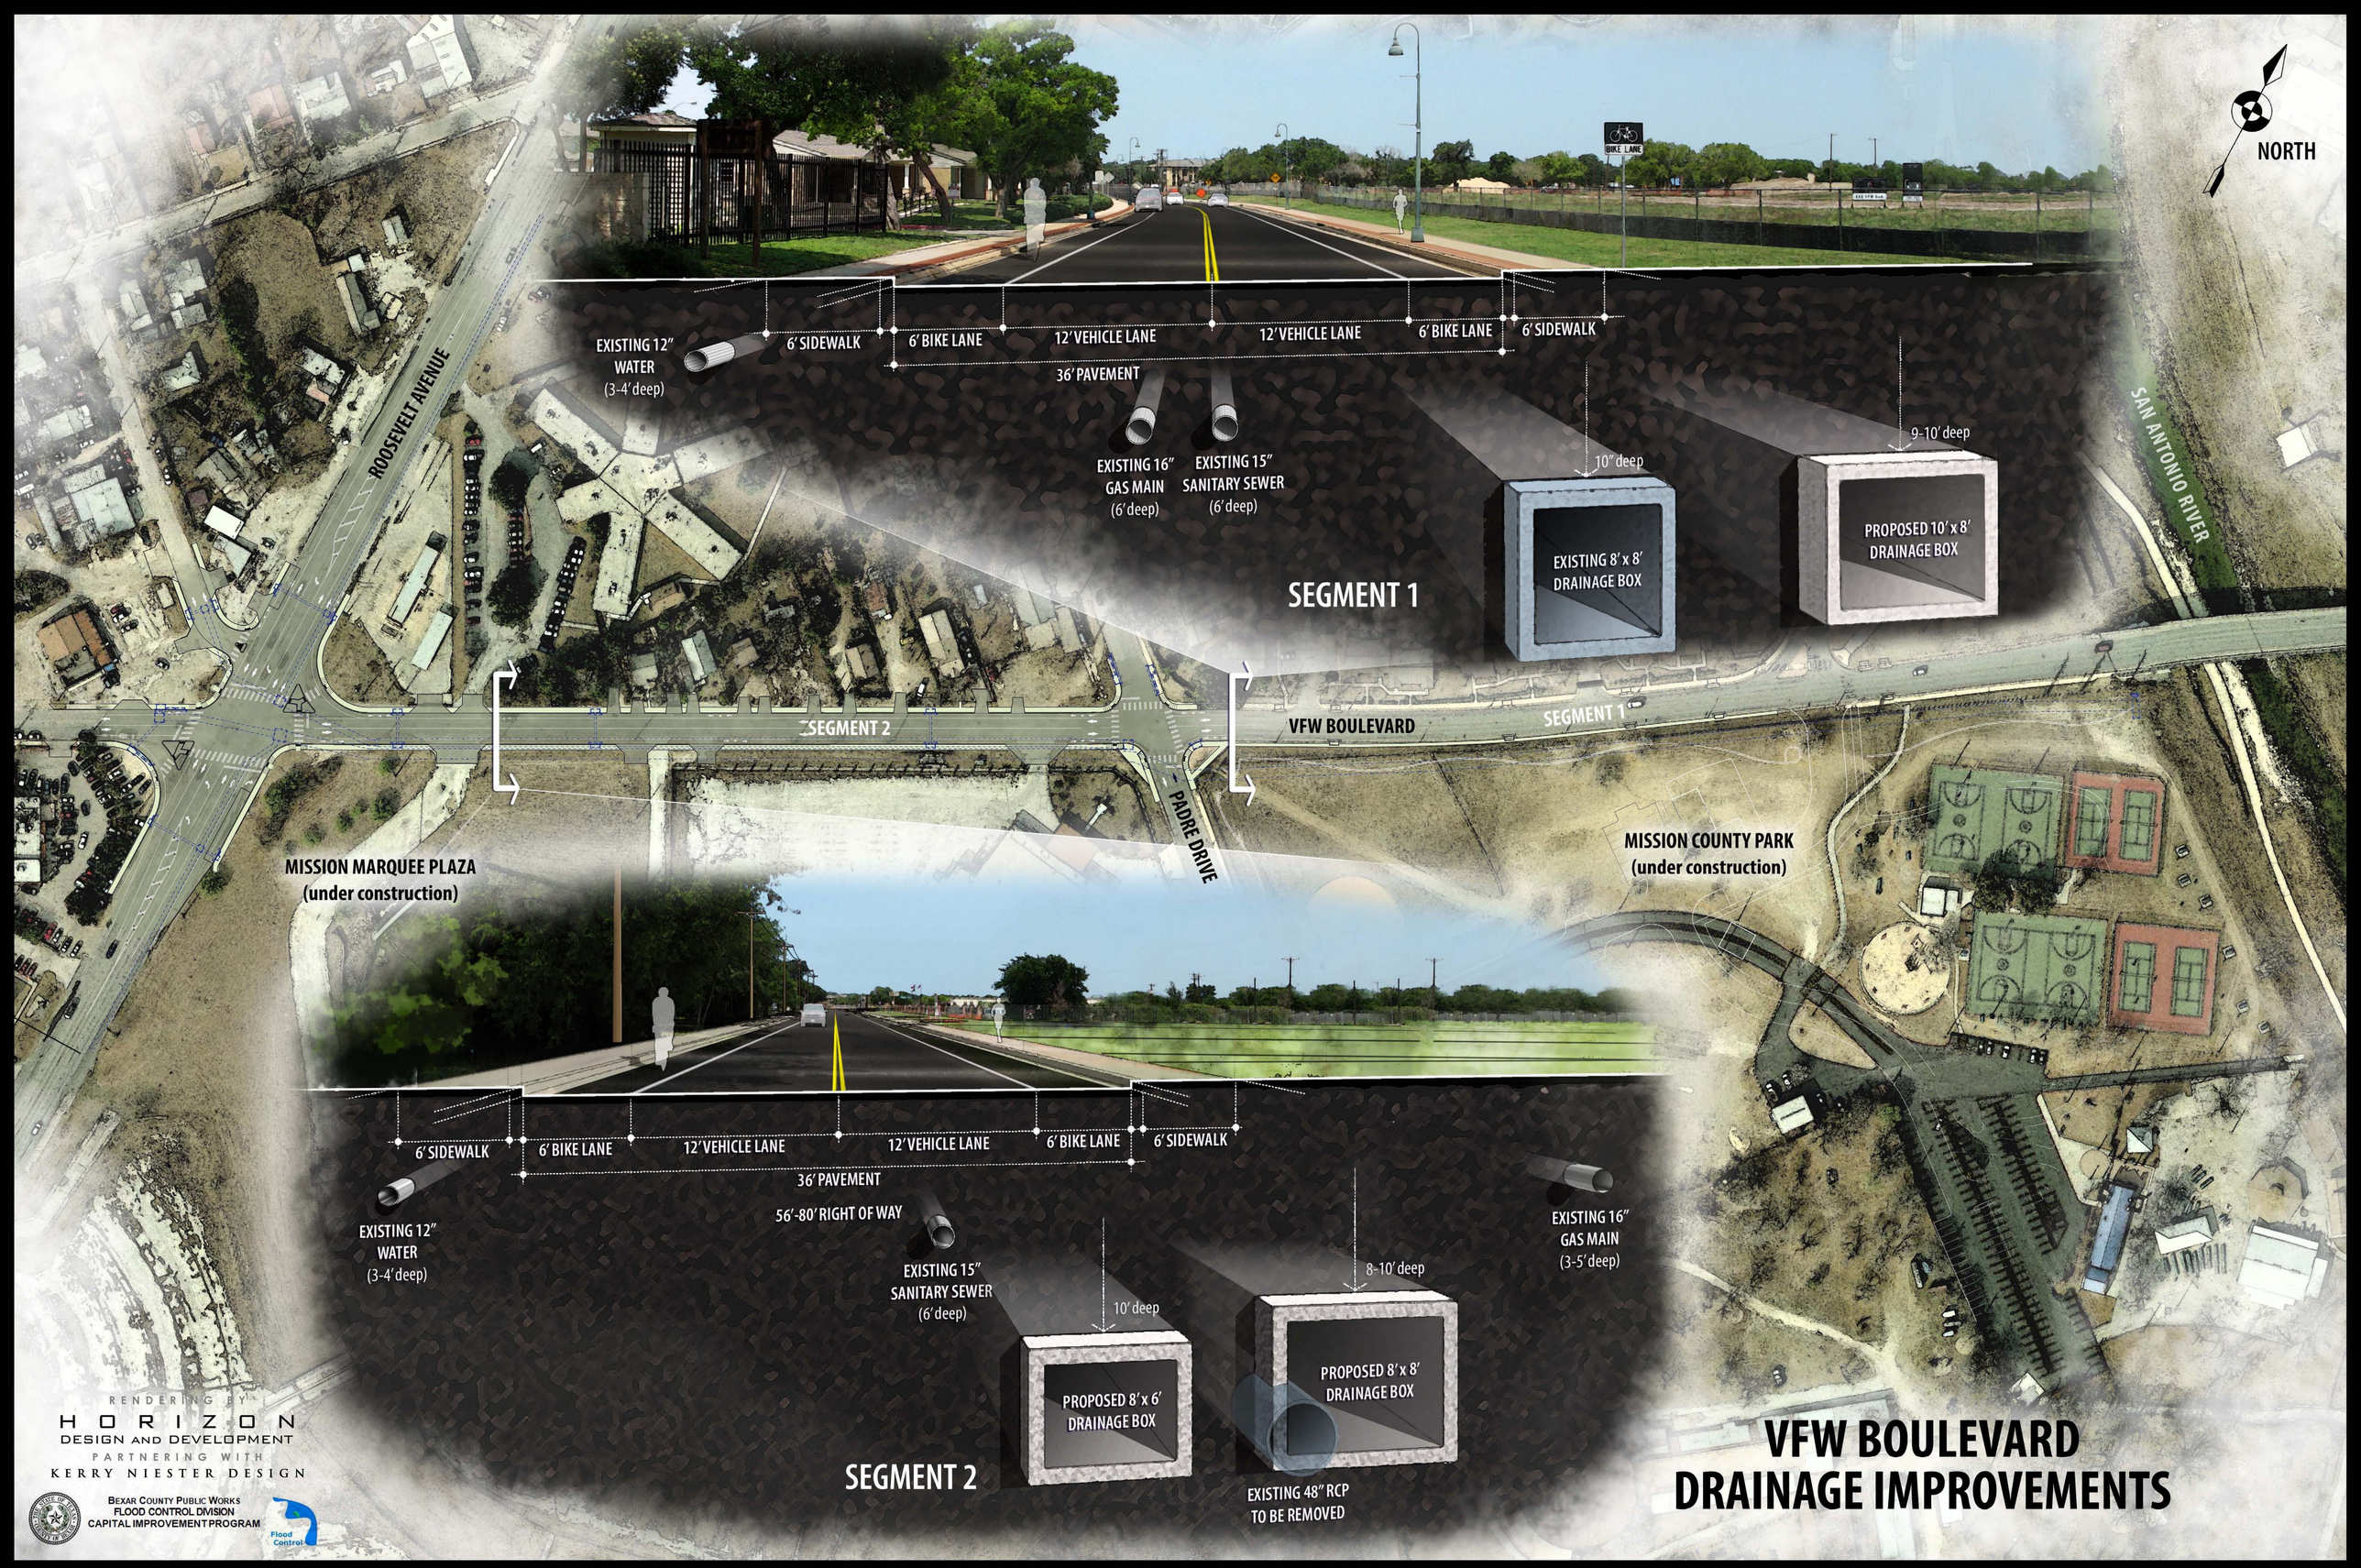
NORTH
EXISTING 12" WATER (3-4' deep)
6' SIDEWALK
6' BIKE LANE
12' VEHICLE LANE
12' VEHICLE LANE
6' BIKE LANE
6' SIDEWALK
36' PAVEMENT
EXISTING 16" GAS MAIN (6' deep)
EXISTING 15" SANITARY SEWER (6' deep)
10" deep
EXISTING 8' x 8' DRAINAGE BOX
9-10' deep
PROPOSED 10' x 8' DRAINAGE BOX
SEGMENT 1
SAN ANTONIO RIVER
ROOSEVELT AVENUE
SEGMENT 2
VFW BOULEVARD
SEGMENT 1
PADRE DRIVE
MISSION MARQUEE PLAZA (under construction)
MISSION COUNTY PARK (under construction)
6' SIDEWALK
6' BIKE LANE
12' VEHICLE LANE
12' VEHICLE LANE
6' BIKE LANE
6' SIDEWALK
36' PAVEMENT
56'-80' RIGHT OF WAY
EXISTING 12" WATER (3-4' deep)
EXISTING 15" SANITARY SEWER (6' deep)
EXISTING 16" GAS MAIN (3-5' deep)
10' deep
PROPOSED 8' x 6' DRAINAGE BOX
8-10' deep
PROPOSED 8' x 8' DRAINAGE BOX
EXISTING 48" RCP TO BE REMOVED
SEGMENT 2
RENDERING BY
HORIZON
DESIGN AND DEVELOPMENT
PARTNERING WITH
KERRY NIESTER DESIGN
BEXAR COUNTY PUBLIC WORKS
FLOOD CONTROL DIVISION
CAPITAL IMPROVEMENT PROGRAM
Flood Control
VFW BOULEVARD
DRAINAGE IMPROVEMENTS