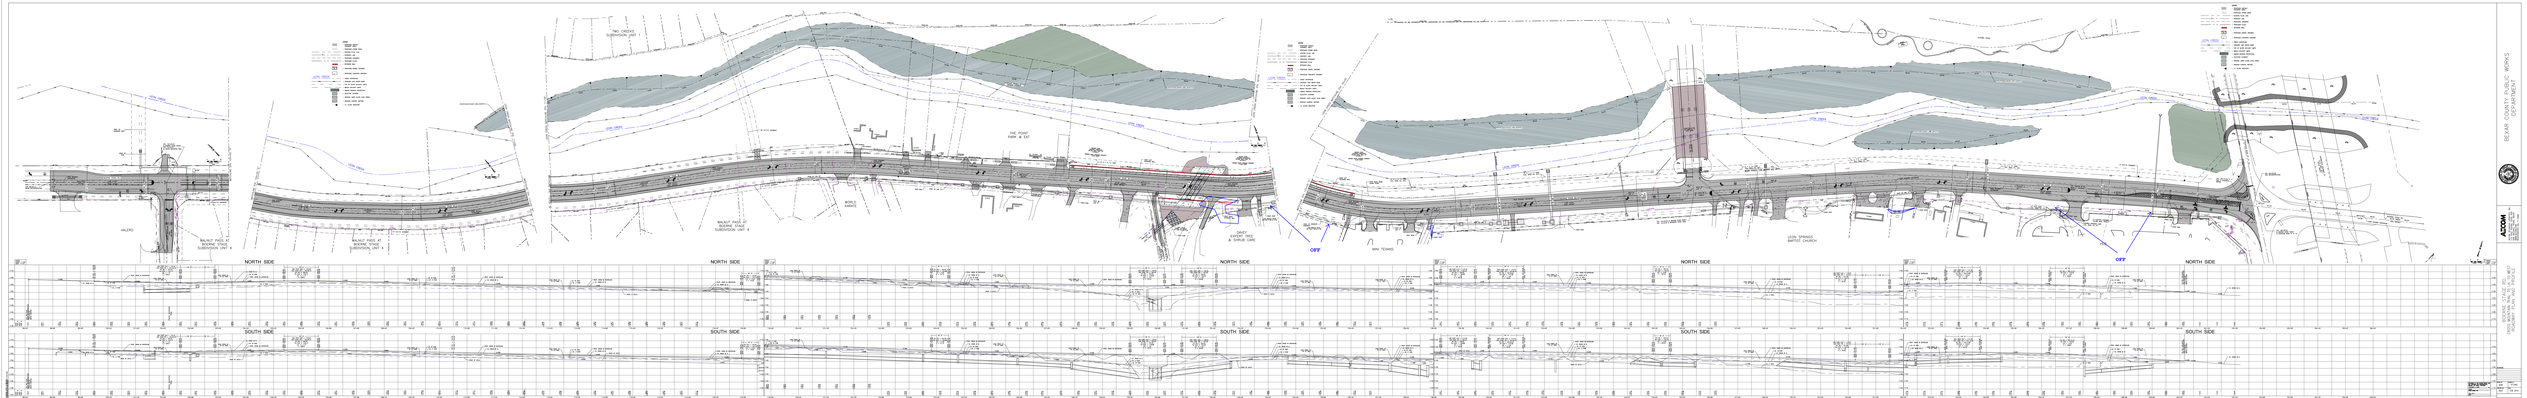
BEXAR COUNTY PUBLIC WORKS DEPARTMENT
AECOM
BOERNE CITY LIMITS
VALERO
WALNUT FIELD AT BOERNE TOWE SUBDIVISION UNIT 4
WALNUT FIELD AT BOERNE TOWE SUBDIVISION UNIT 3
TAIL CREEK SUBDIVISION UNIT 1
TAIL POINT FWY. & EXIT
NOTE: RANGE
WALNUT FIELD AT BOERNE TOWE SUBDIVISION UNIT 4
DAISY EXPRESS FWY. & GARLIC CARE
BOERNE EXPRESS
OFF
NPW TENNIS
LEON SPRINGS BAPTIST CHURCH
OFF
NORTH SIDE
SOUTH SIDE
BOERNE CITY LIMITS
PROJECT NO. 60551000
PROJECT FOR AND PROFILE
SHEET 1 OF 1